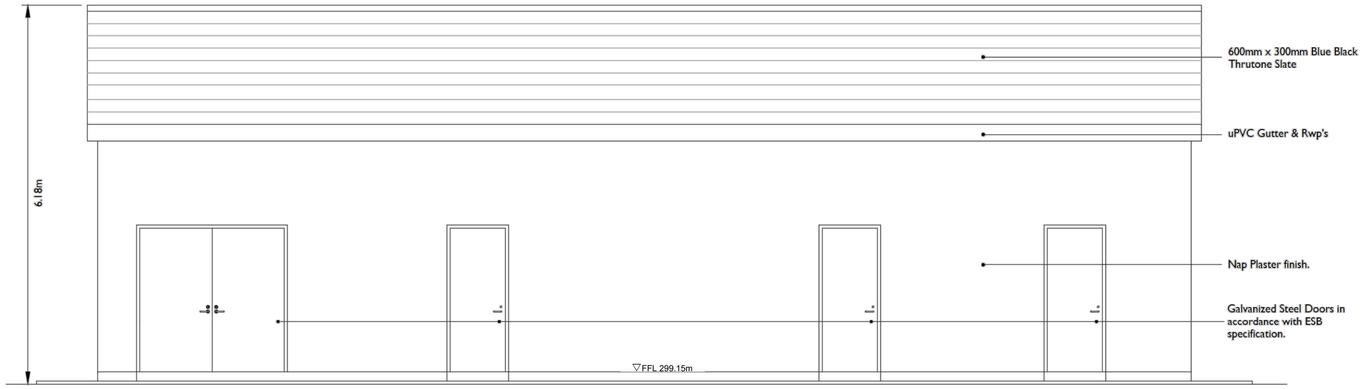

SOUTH EAST ELEVATION

SCALE : 1:50

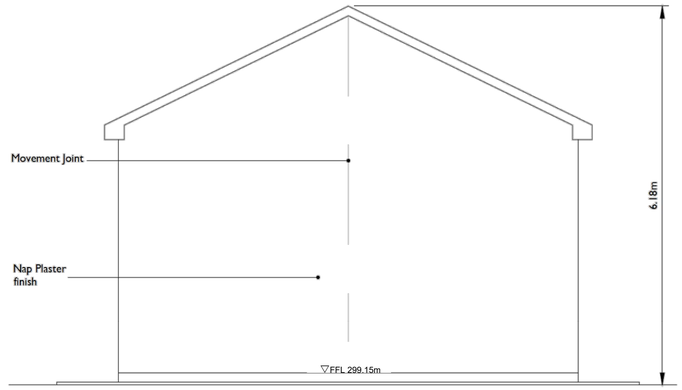

SOUTH WEST ELEVATION

SCALE : 1:50

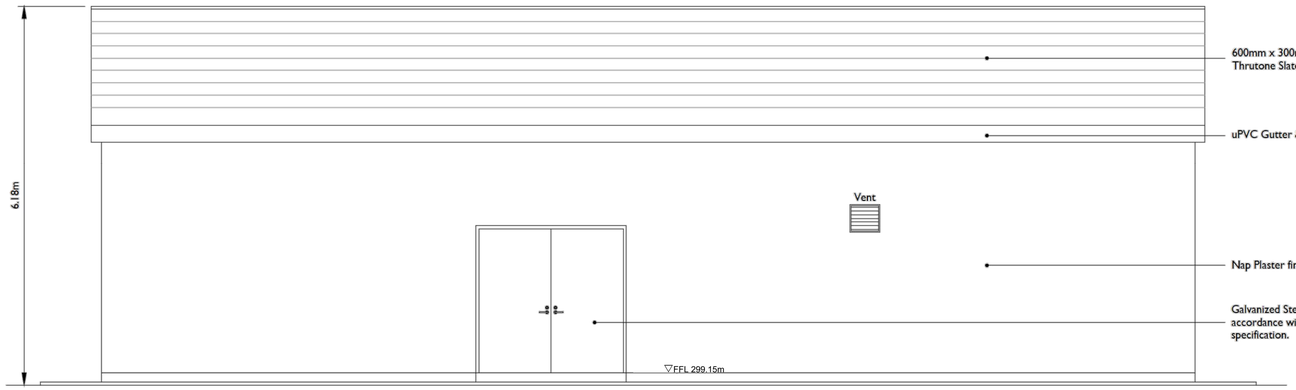

NORTH WEST ELEVATION

SCALE : 1:50

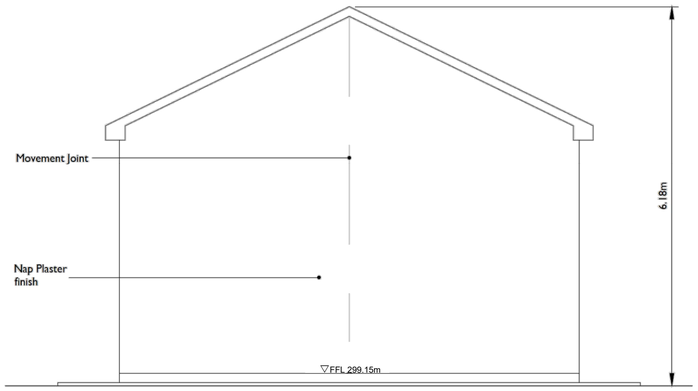

NORTH EAST ELEVATION

SCALE : 1:50

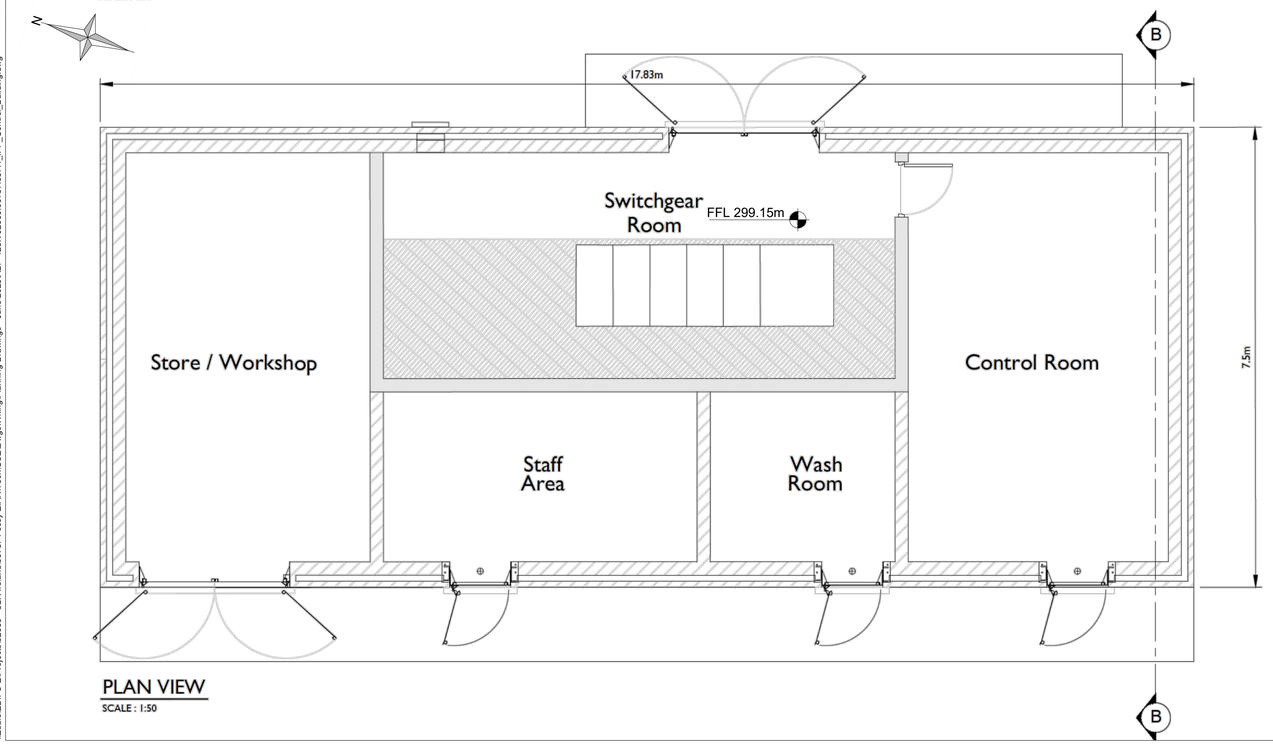

PLAN VIEW

SCALE : 1:50

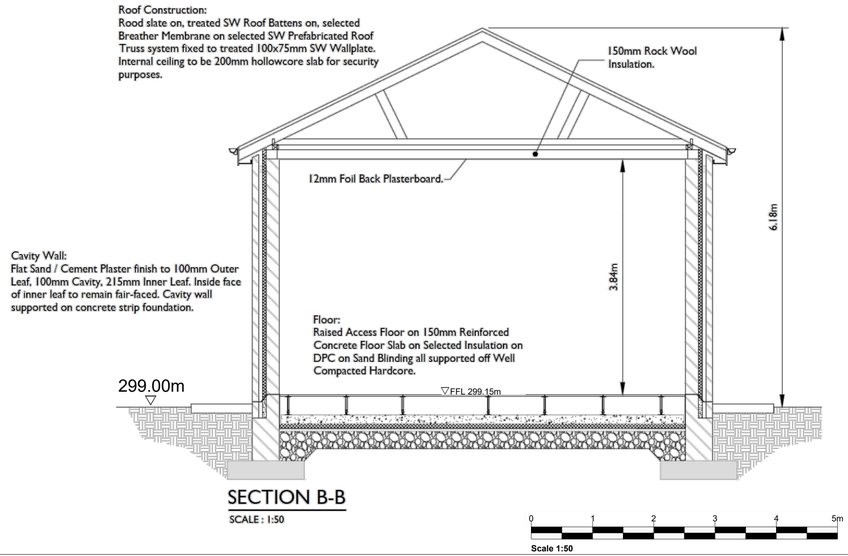

SECTION B-B

SCALE : 1:50

0 1 2 3 4 5m

Scale 1:50

Notes:

1. ALL DIMENSIONS ARE IN METRES.
2. ALL LEVELS ARE SHOWN IN METRES ABOVE ORDNANCE DATUM.

Legend:

Rev	Amendments	Date	By	Chk	Auth
1	GENERAL UPDATES	07/23	LB	GO	SM
0	PLANNING APPLICATION	06/23	IG	MM	CL

SLR CONSULTING IRELAND
7 DUNDRUM BUSINESS PARK,
WINDY ARBOUR,
DUBLIN,
IRELAND,
D14 N2Y7

www.slrconsulting.com

Drawing Status & Suitability Code

Client: COOLGLASS WIND FARM LIMITED

Project: COOLGLASS WIND FARM

Drawing Title: IPP BUILDING - PLAN, ELEVATIONS AND SECTIONS

Scale		SLR Project No.
1:50	@ A1	428.V02036.00787

Designed	Drawn	Checked	Authorised
CL	IG	MM	CL
Date 06/23	Date 06/23	Date 06/23	Date 06/23

Drawing Number: ABP-V02036.00787.037 Rev. 1

© This drawing and its content are the copyright of SLR Consulting Ireland and may not be reproduced or amended except by prior written permission. SLR Consulting Ireland accepts no liability for any amendments made by other persons.

© Ordnance Survey Ireland/Government of Ireland.

03/08/2023

\\Euafs\EDIFS-EI\Projects\020036 - SLR Ireland\00787 Fossy EIAR\Tech\CSE\Dwgs\Wking\Planning Drawings - June 2023\ABP-428.V02036.00787.037_1_IPP_Control_Building.dwg